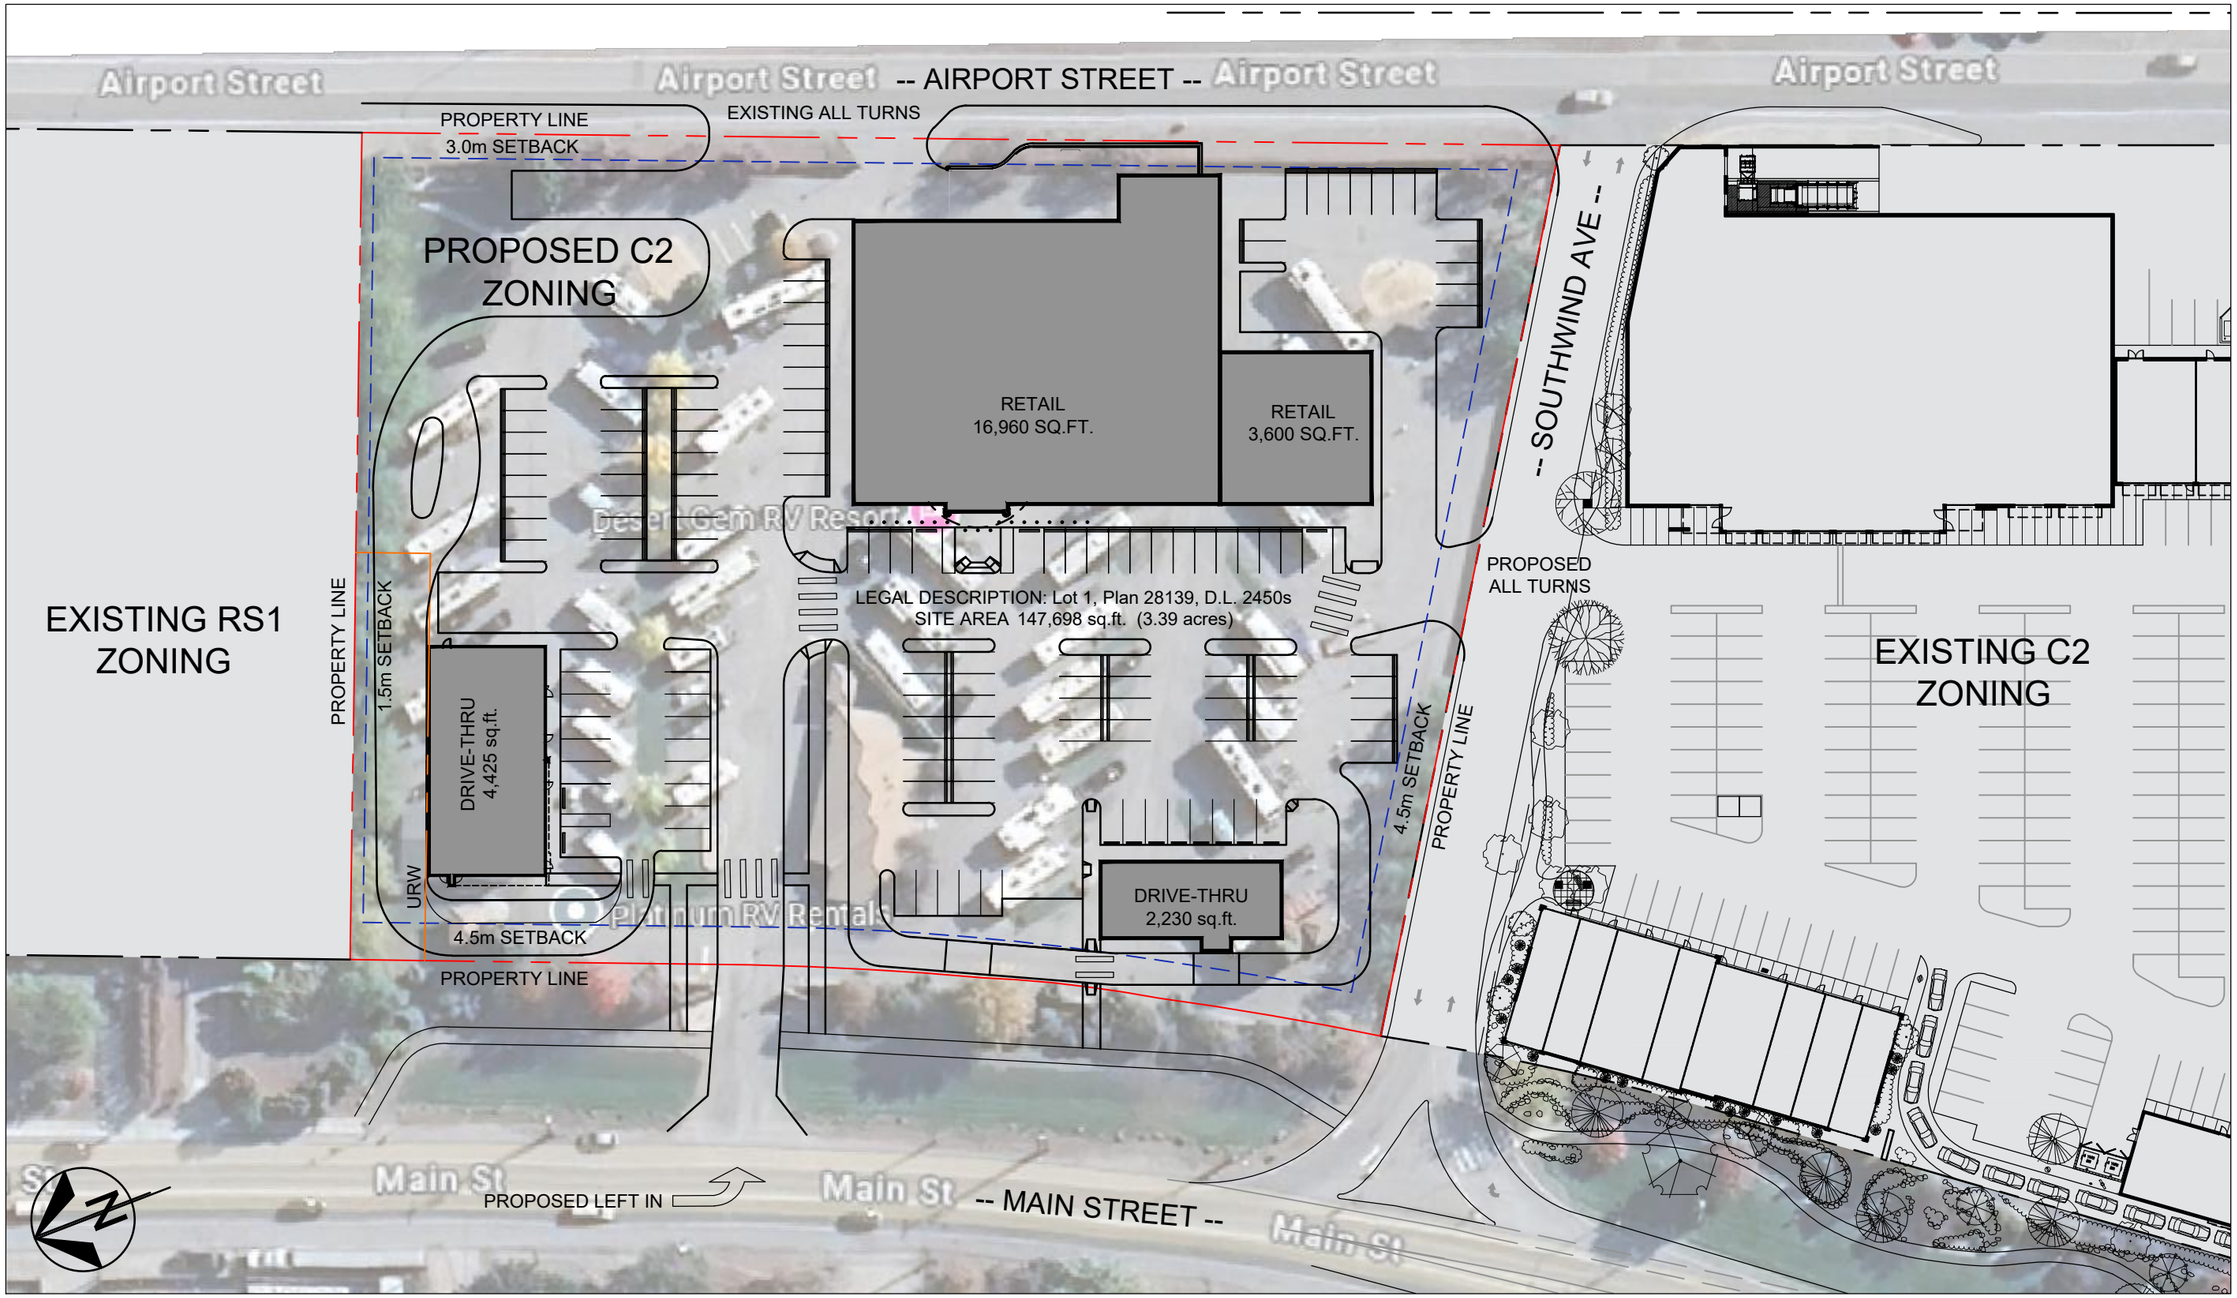

PROPOSED SITE PLAN

ISSUED FOR LAND USE AMENDMENT

5753 MAIN STREET
OLIVER, BC

neoteric architecture

2025.09.22

1